


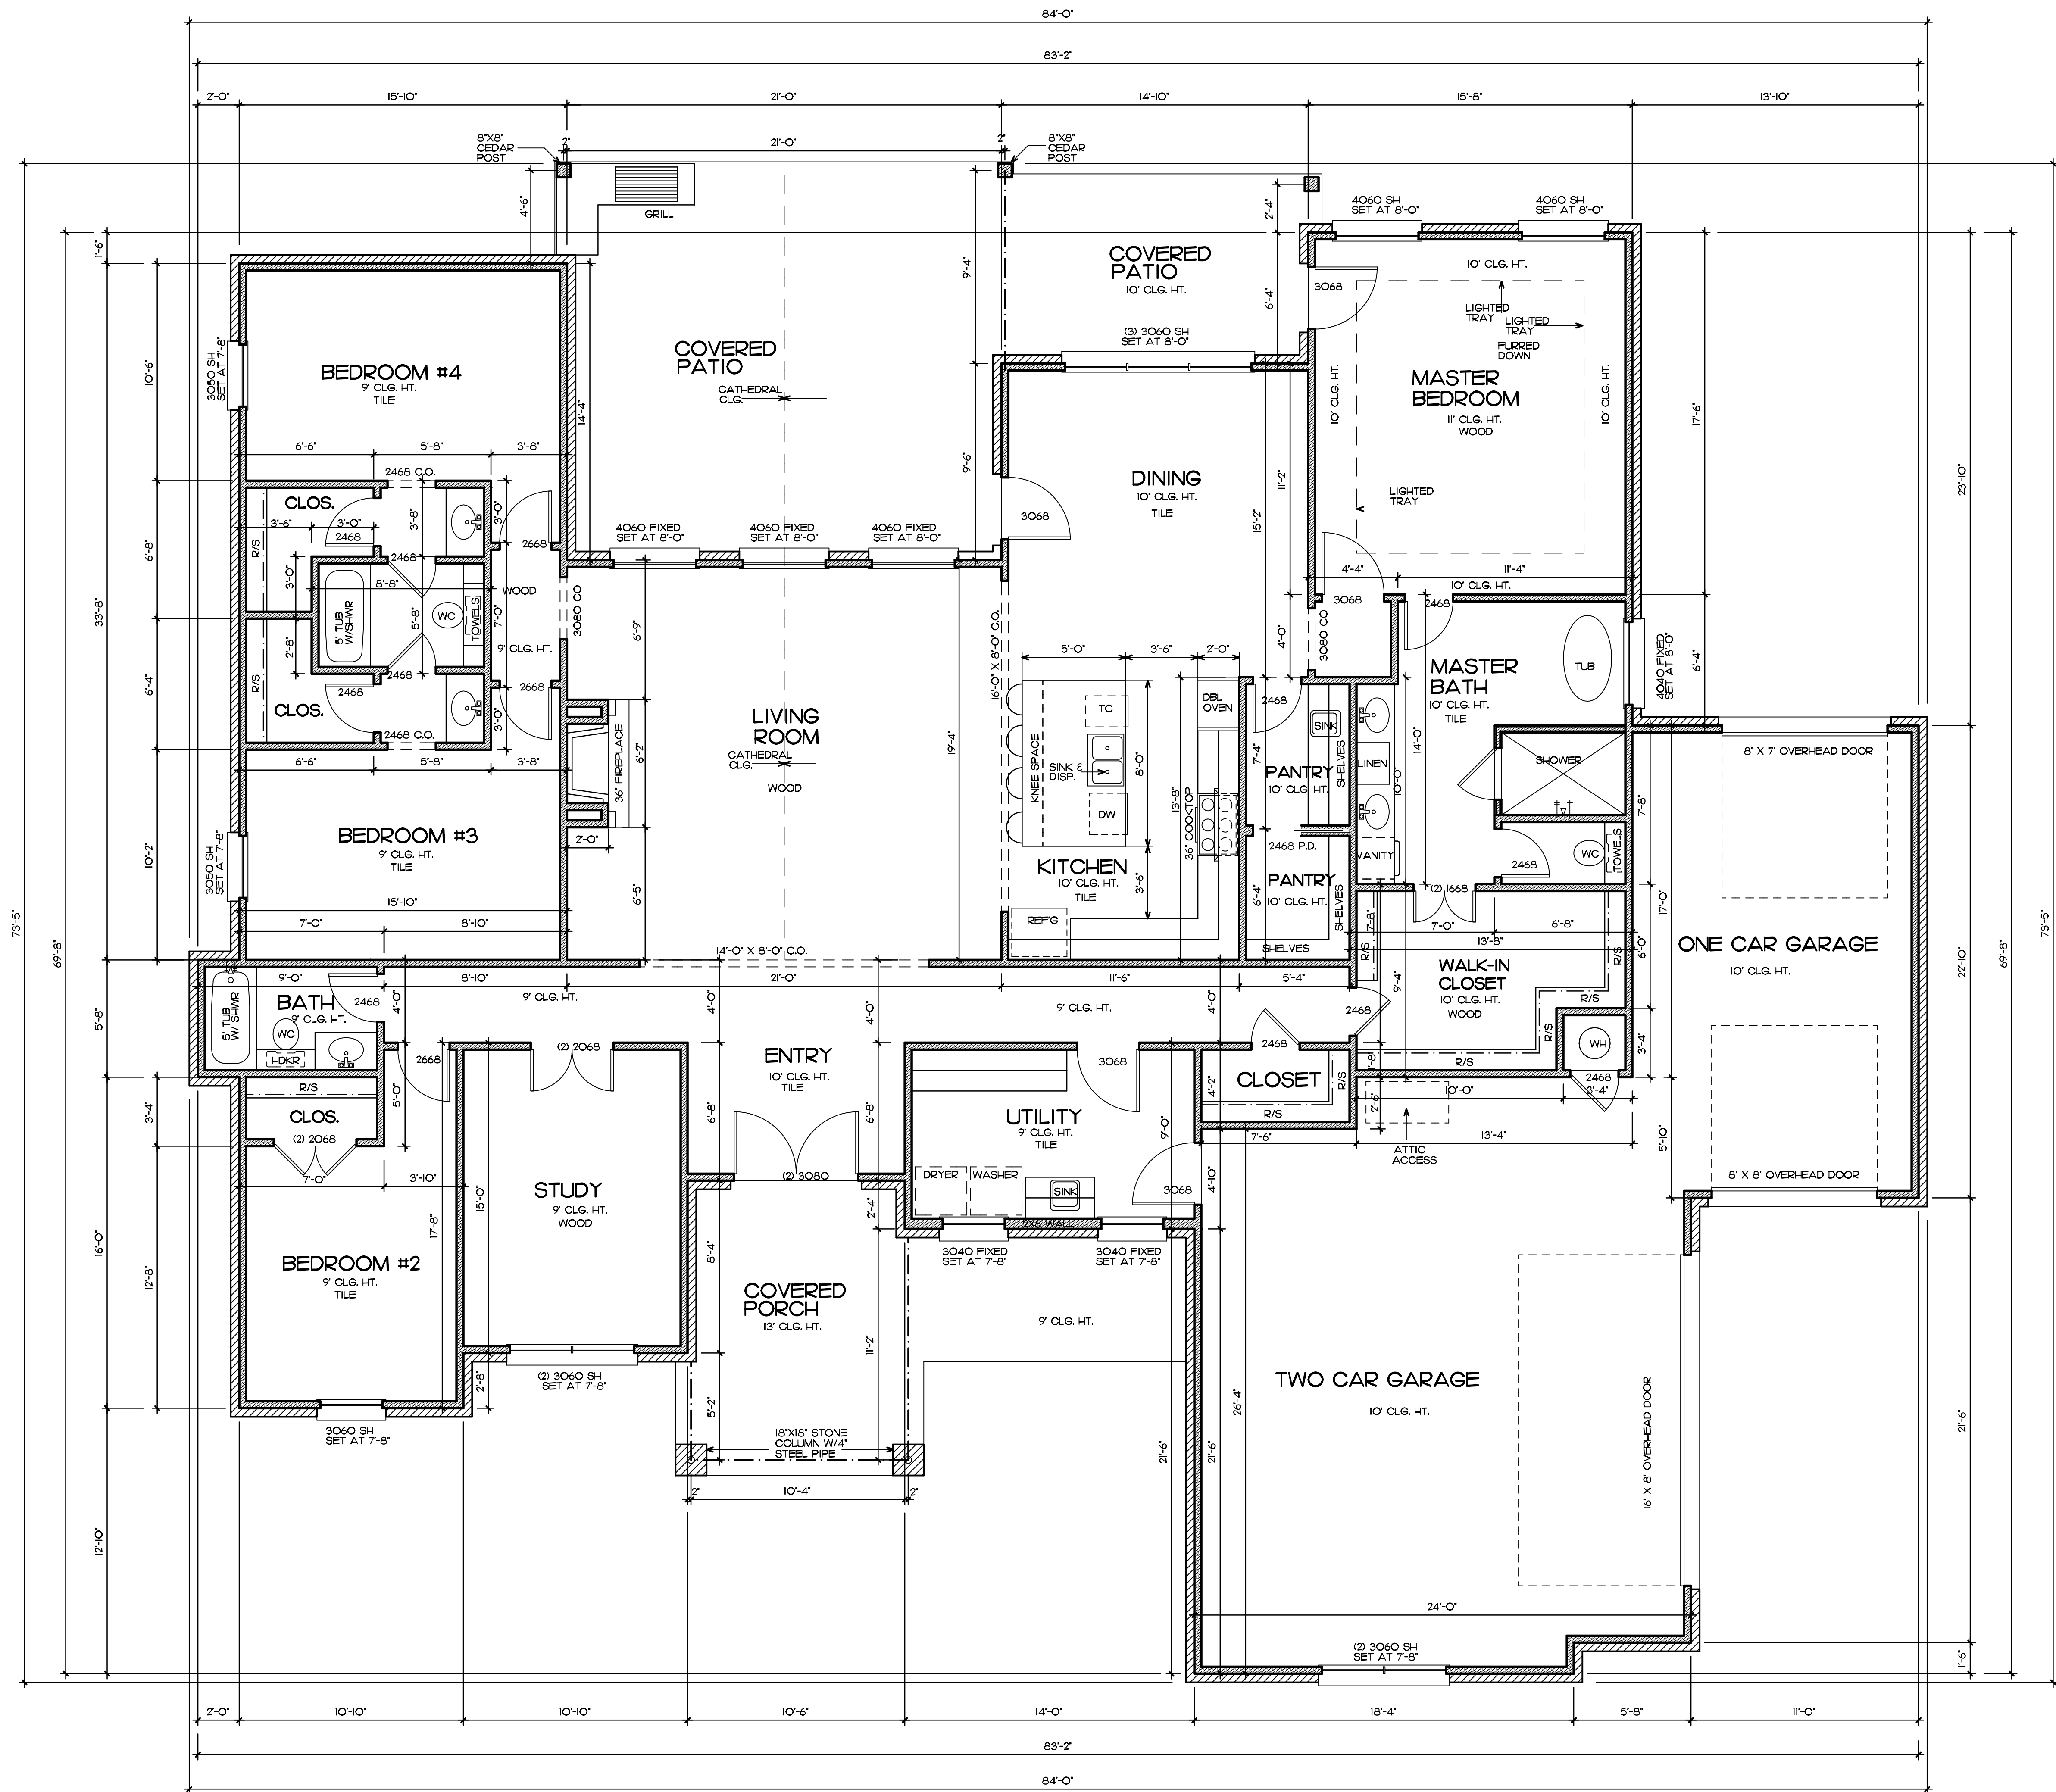

FLOOR PLAN
SCALE 1/4" = 1'-0"

26-885

SOUTHERN PRESERVE II
LOT 5 BLOCK 2
8908 S.W. 109TH STREET

JAY HOLMAN
RESIDENTIAL DESIGN
517 LIBERTY LANE SUITE 150
EDMOND OKLAHOMA 406.715.1932

FRONT PORCH
231 SF

PATIO
517 SF

GARAGE(S)
972 SF

TOTAL FRAME
2795 SF

TOTAL VENEER
2895 SF

THESE PLANS ARE THE PROPERTY OF JAY HOLMAN DESIGN, LLC, AND ARE PROTECTED UNDER COMMON LAW COPYRIGHT. THESE PLANS ARE NOT TO BE REPRODUCED, CHANGED OR COPIED IN ANY MANNER WITHOUT THE WRITTEN CONSENT OF JAY HOLMAN DESIGN, LLC. DRAFTING HEREBY GRANTS A LICENSE FOR A ONE TIME USE OF THIS PLAN. VERIFY ALL CONDITIONS AND DIMENSIONS AT THE JOB SITE AND REPORT ANY DISCREPANCIES BEFORE BEGINNING OR FABRICATING ANY WORK. DO NOT SCALE THESE DRAWINGS. 6/25/2026