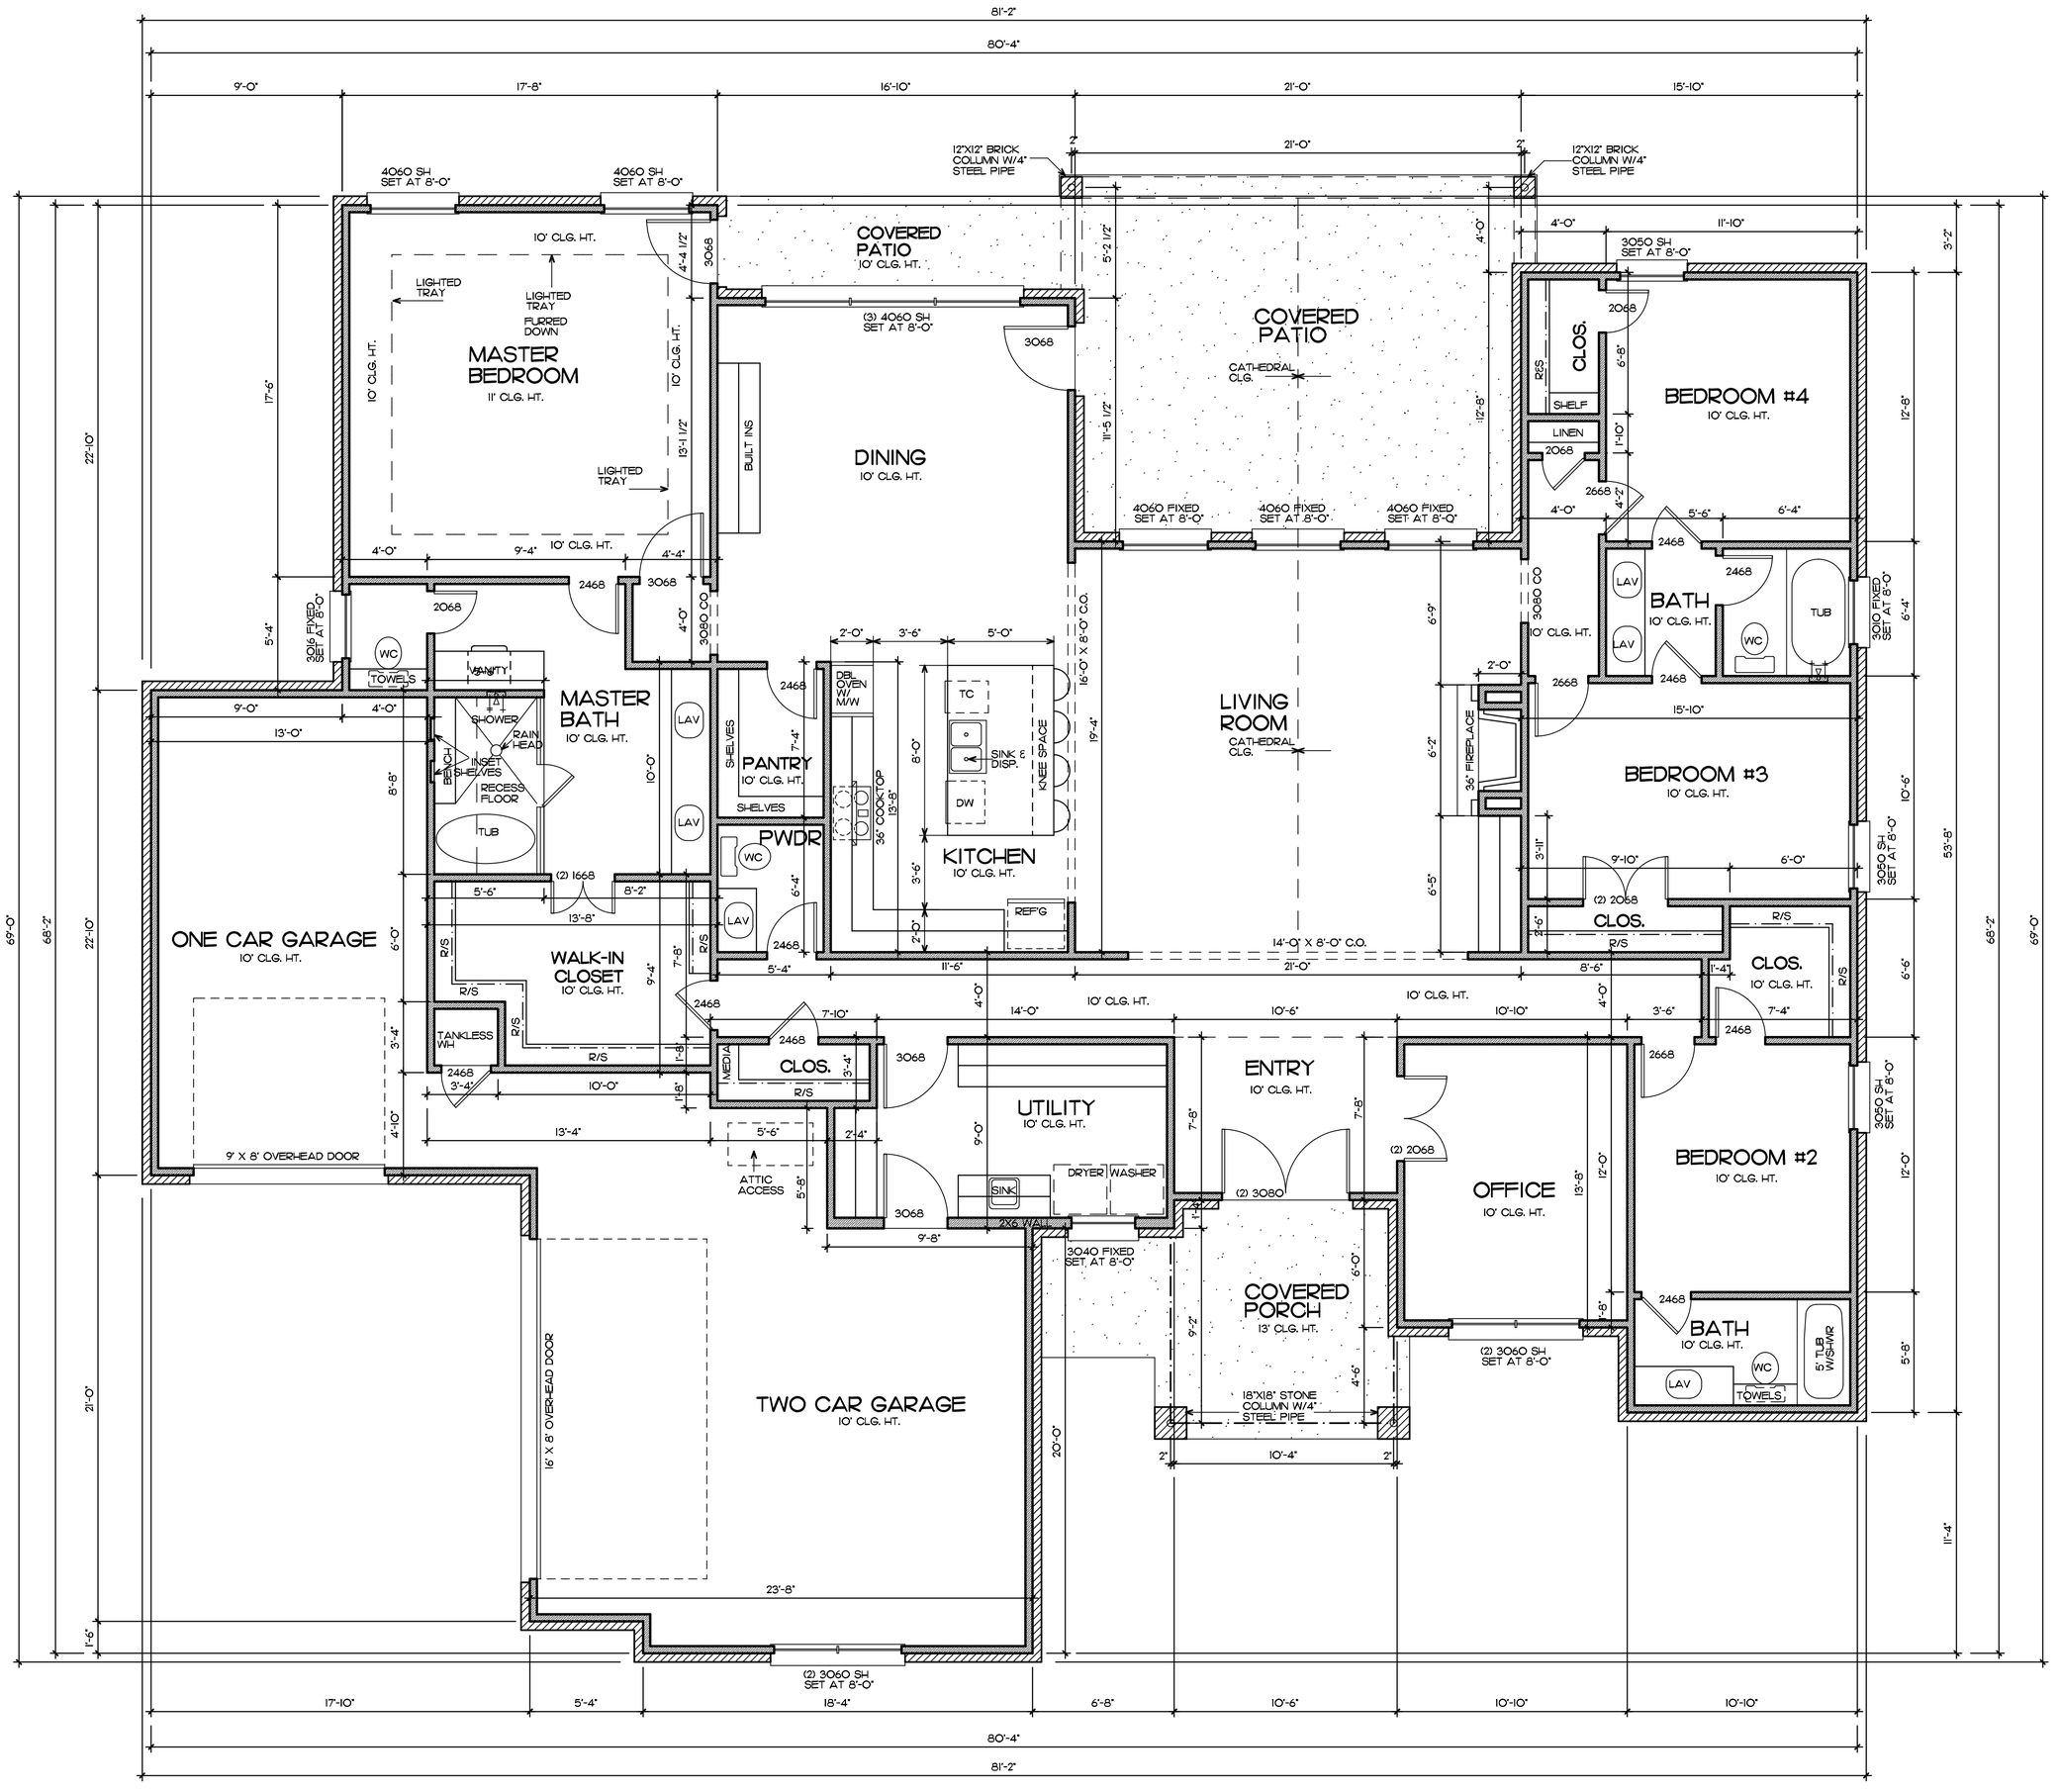

FLOOR PLAN

SCALE 1/4" - 1'-0"

25-531

THESE PLANS ARE THE PROPERTY OF JAY HOLMAN DESIGN, L.L.C. AND ARE PROTECTED UNDER COMMON LAW COPYRIGHT. THESE PLANS ARE NOT TO BE REPRODUCED, CHANGED OR COPIED IN ANY MANNER. JAY HOLMAN DESIGN AND DRAFTING HEREBY GRANTS A LICENSE FOR A ONE TIME USE OF THIS PLAN.

VERIFY ALL CONDITIONS AND DIMENSIONS AT THE JOB SITE AND NOTIFY THE DESIGNER OF ANY DIMENSIONAL ERRORS, OMISSIONS OR DISCREPANCIES BEFORE BEGINNING OR FABRICATING ANY WORK. DO NOT SCALE THESE DRAWINGS. 1/9/2025

PULCHELLA IV
LOT 7 BLOCK 13
1153 LUCAS WAY

JAY HOLMAN
DESIGN AND DRAFTING
2800 COLTRANE PLACE SUITE 3
EDMOND OKLAHOMA 405.715.1932

FRONT PORCH
152 SF

PATIO
419 SF

GARAGE(S)
888 SF

TOTAL FRAME
2871 SF

TOTAL VENEER
2966 SF